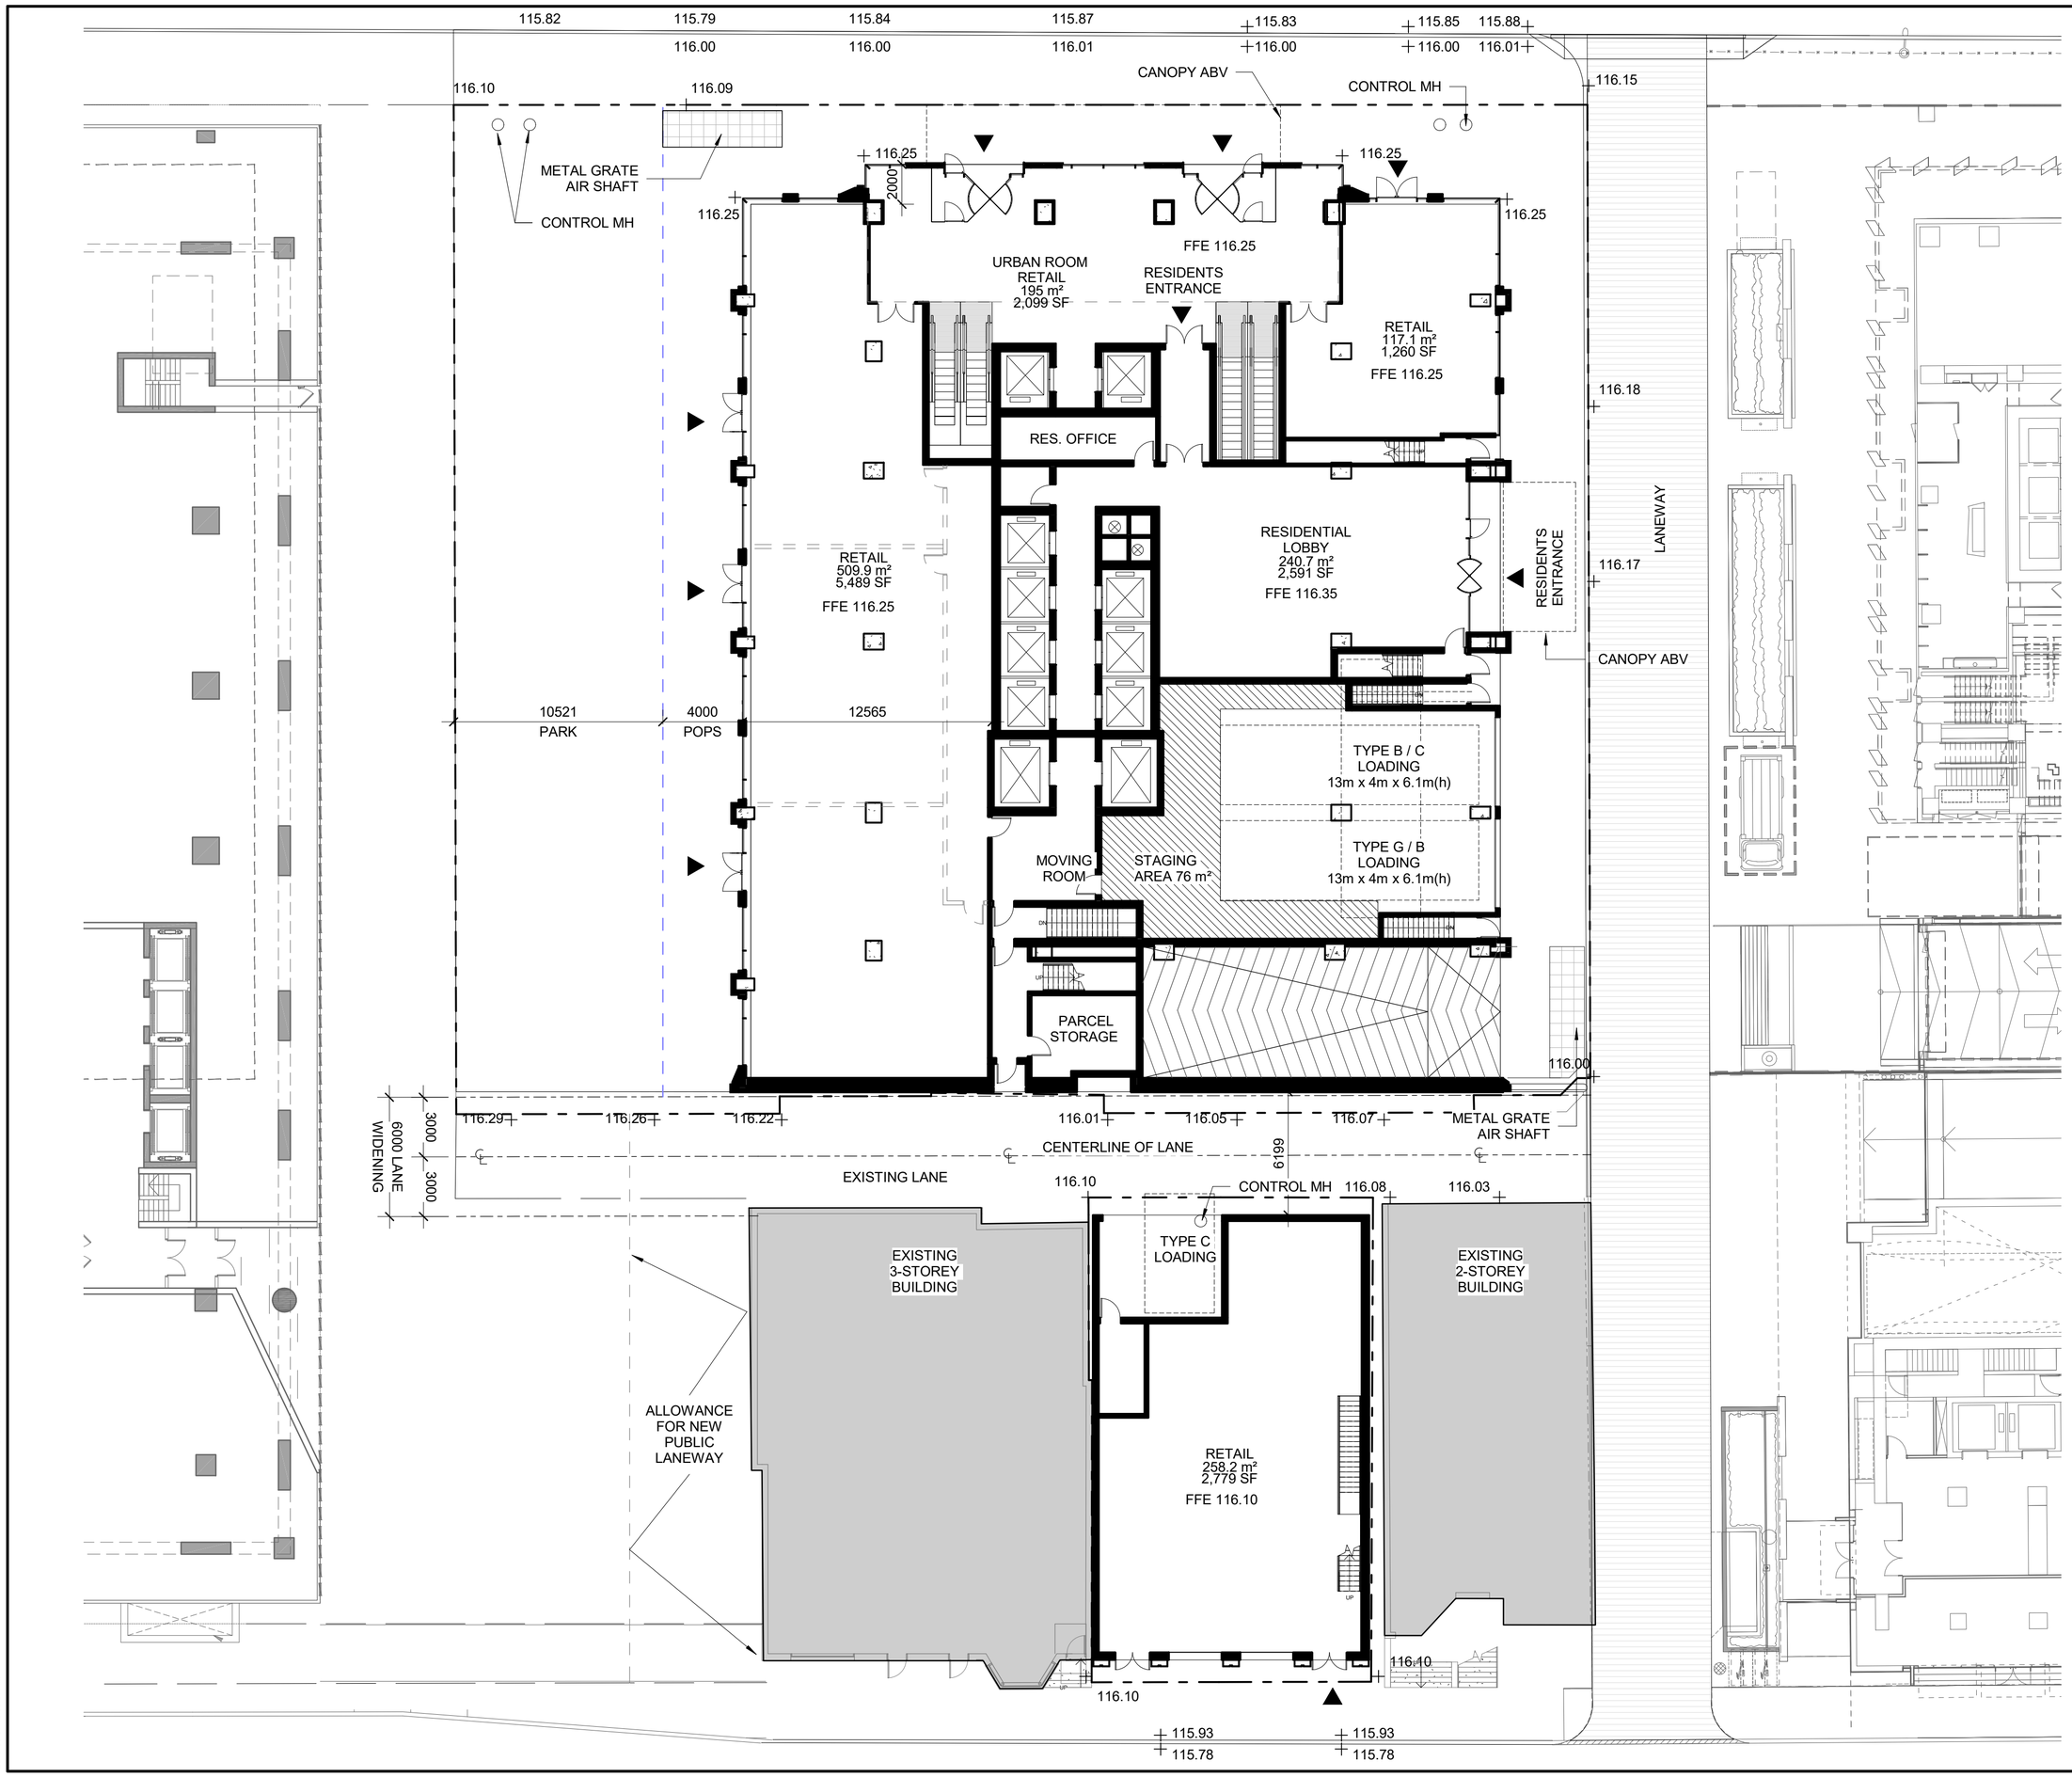

DRAWING NOT TO BE SCALED

Contractor must check and verify all dimensions on the job and report any discrepancies to the architect before proceeding with the work.

This drawing shall not be used for construction purposes until signed by the consultant responsible. This drawing, as an instrument of service, is provided by and is the property of Sweeny & Co. Architects.

ISSUED / REVISED

METROPIA

RIO CAN REAL ESTATE INVESTMENT TRUST

CAPITAL DEVELOPMENTS

Sweeny&Co Architects

134 PETER STREET | SUITE 1601
TORONTO, ONTARIO | M5V 2H2 | CANADA
P: 416-971-6252 | F: 416-971-5420
E: info@andco.com | www.sweenyandco.com

PROJ. NAME

Mixed-Use Development

11-21 Yorkville Avenue, 16-18 Cumberland Street

OWNER

11 Yorkville Partners Inc.

DWG TITLE

Site Plan

DATE : 2018.03.02
SCALE : 1 : 200
DRAWN : Author
CHECKED : Checker
PROJ. No. : 1734

DWG No.
K0.1

C:\Users\Mokuse\Documents\1734_11 Yorkville_Central_mahtab\EHF9.rvt
2018-05-01 10:58:51 AM